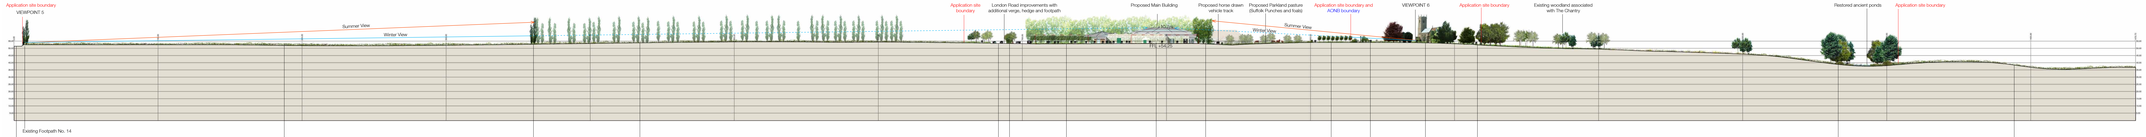

SECTION C

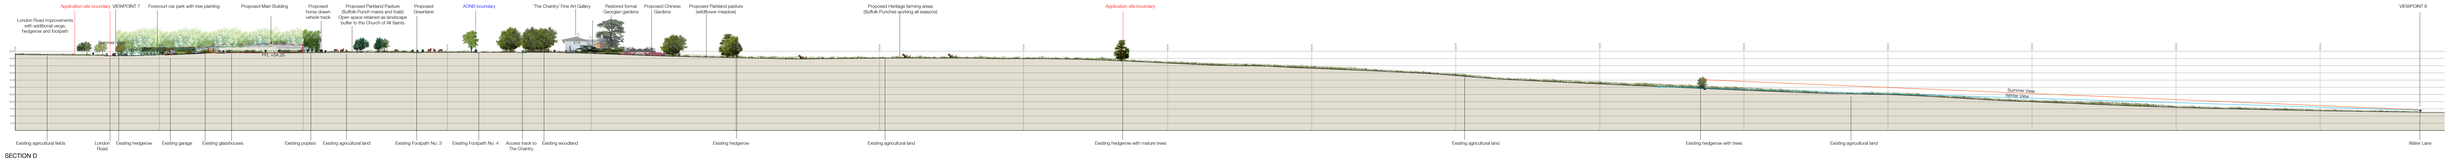

SECTION D

LDA DESIGN

Client: Crown Estate

DRAWING NO. FIGURE 5.12.2

HORNSLEY PARK
SECTIONS C-D

DRAWN	KT	
CHECKED	NC	
APPROVED	NM	
DATE	December 2008	
SCALE	1:1000	
STATUS	Draft	

© Copyright LDA Design (Consultants) Ltd. Reproduced from Ordnance Survey material with the permission of Ordnance Survey on behalf of the controller of Her Majesty's Stationery Office (licence no. 100037471)

J:\1 C\1 CLIENTS\CLIENTS\CRWN\ TRW\ LDD\ DRAWINGS\ DESIGN\ 1 FIGURES\FIG 5.12.2